


Township N. 7 North, Range N. 2 East of 2nd Meridian.

Interior Section Corners described

Quarter Section Corners described

Posts	Bearing trees	Inches diam.	Courses they bear	Links dist.	Quality of the Soil.	Corners of Section	Bearing trees	Inches diam.	Courses they bear	Links dist.	From & to	Bearing trees	Inches diam.	Courses they bear	Links dist.
A	W. Oak	15	N 35 E	22		35.26.35.36	Beech	10	N 18 E	13	I to X at 1.	Maple	15	N 23 E	11
a	Hickory	11	S 72 W	28		23.24.25.26	do	15	S 5 W	30		W. Oak	14	S 45 E	6
B	Elm	15	S 16 E	11		13.14.23.24	W. Oak	30	N 75 E	26	2.	Dogwood	4	N 10 E	12
b	Maple	3	N 41 W	14		11.12.13.14	do	20	N 35 E	28	3.	do	3	S 88 E	10
C	Beech	5	N 82 E	3		1.2.11.12	do	20	S 23 W	29	4.	do	3	N 10 E	12
c	Poplar	20	S 73 W	30		26.27.34.35	do	15	S 30 W	18	5.	do	15	S 10 W	12
D	Beech	10	N 30 E	10		22.23.26.27	do	10	N 63 E	12	6.	do	15	S 16 W	2
d	do	8	N 79 W	20		14.15.22.23	do	15	N 33 E	6	H to Y at 1.	Hickory	4	S 87 E	13
E	W. Oak	15	S 71 E	8		10.11.14.15	do	15	N 55 E	8	2.	do	24	N 46 E	15
e	W. Oak	30	N 88 W	24		2.3.10.11	do	15	N 50 W	12	3.	do	5	N 6 W	14
F	Beech	15	S 89 W	7		27.28.33.34	do	12	N 87 W	3	4.	do	15	S 19 W	24
f	W. Oak	24	S 66 W	15		21.22.27.28	do	8	N 77 E	37	5.	do	15	N 12 E	22
G	Beech	12	N 45 E	21		15.16.21.22	do	15	N 52 E	12	6.	do	3	N 78 W	16
g	do	10	S 65 W	10		9.10.15.16	do	40	N 68 W	17	O to F at 1.	do	20	S 63 E	13
h	W. Oak	13	S 75 W	37		3.4.9.10	do	4	N 68 W	22	2.	do	10	N 79 E	11
H	Maple	10	S 20 E	14		28.29.32.33	do	15	N 64 E	19	3.	do	15	S 35 W	17
I	Hickory	3	S 67 W	15		20.21.28.29	do	10	N 11 E	23	4.	do	15	S 42 W	16
i	W. Oak	12	N 33 W	10		16.17.20.21	do	15	N 50 W	34	5.	do	15	S 28 E	26
J	Maple	18	N 27 W	36		8.9.16.17	do	4	N 36 E	33	6.	do	15	S 11 W	22
K	Beech	4	S 27 E	6		4.5.8.9	do	3	N 32 E	7	P to E at 1.	do	15	S 1 E	33
k	Walnut	8	N 10 W	13		29.30.31.32	do	5	N 71 W	7	2.	do	15	S 28 E	26
L	Maple	4	S 35 E	34		19.20.29.30	do	15	N 77 W	26	3.	do	15	S 89 W	12
M	Beech	8	N 43 E	4		17.18.19.20	do	15	N 60 E	29	4.	do	15	S 80 E	12
m	Hickory	4	S 83 W	18		7.8.17.18	do	15	N 63 W	8	5.	do	15	S 26 E	23
n	Maple	4	N 80 W	23		5.6.7.8	do	16	N 53 W	11	6.	do	15	S 10 E	12
N	W. Oak	20	N 80 E	20			do	20	N 85 W	19	7.	do	15	S 87 W	12
o	Beech	16	S 13 W	26			do	5	N 60 E	6	8.	do	15	S 80 E	12
o	do	16	N 86 E	43			do	3	N 51 W	7	9.	do	15	S 26 E	23
P	Sugar	30	S 6 W	34			do	10	N 84 W	22	10.	do	15	S 22 E	5
p	do	10	S 80 W	27			do	30	N 2 W	12	11.	do	15	S 42 W	16
Q	Maple	36	S 20 W	4			do	10	N 84 W	22	12.	do	15	S 22 E	5
q	do	16	N 81 E	14			do	30	N 27 E	33	13.	do	15	S 14 W	13
R	Maple	30	N 77 W	17			do	6	N 36 W	7	14.	do	15	S 73 W	16
r	do	12	N 49 E	15			do	4	N 53 E	11	15.	do	15	S 10 W	12
S	Hickory	24	N 4 E	8			do	15	N 50 W	34	16.	do	15	S 87 E	12
s	do	12	S 17 E	17			do	15	N 60 W	17	17.	do	15	S 80 E	12
T	do	18	S 13 E	19			do	15	N 63 W	23	18.	do	15	S 26 E	23
t	do	5	N 57 W	8			do	15	N 60 W	17	19.	do	15	S 22 E	5
U	do	10	N 20 E	11			do	15	N 63 W	23	20.	do	15	S 14 W	13
u	do	18	S 40 E	13			do	15	N 60 W	17	21.	do	15	S 73 W	16
V	do	18	S 70 E	19			do	15	N 63 W	23	22.	do	15	S 10 W	12
v	do	8	N 84 W	34			do	15	N 60 W	17	23.	do	15	S 87 E	12
W	do	7	N 53 W	25			do	15	N 63 W	23	24.	do	15	S 80 E	12
w	do	7	N 63 E	31			do	15	N 60 W	17	25.	do	15	S 26 E	23
X	do	16	S 32 E	11			do	15	N 63 W	23	26.	do	15	S 10 E	12
x	do	14	N 14 E	28			do	15	N 60 W	17	27.	do	15	S 87 W	12
Y	do	40	S 46 E	50			do	15	N 63 W	23	28.	do	15	S 80 E	12
y	do	8	N 50 E	23			do	15	N 60 W	17	29.	do	15	S 26 E	23
	do	30	S 52 E	48			do	15	N 63 W	23	30.	do	15	S 10 E	12
	do	15	N 65 W	28			do	15	N 60 W	17	31.	do	15	S 87 E	12
	do	10	S 50 W	6			do	15	N 63 W	23	32.	do	15	S 80 E	12
	do	5	N 50 E	16			do	15	N 60 W	17	33.	do	15	S 26 E	23
	do	12	N 56 E	12			do	15	N 63 W	23	34.	do	15	S 10 E	12
	do	8	N 13 W	12			do	15	N 60 W	17	35.	do	15	S 87 E	12
	do	20	S 43 E	22			do	15	N 63 W	23	36.	do	15	S 80 E	12
	do	20	N 43 W	24			do	15	N 60 W	17	37.	do	15	S 26 E	23

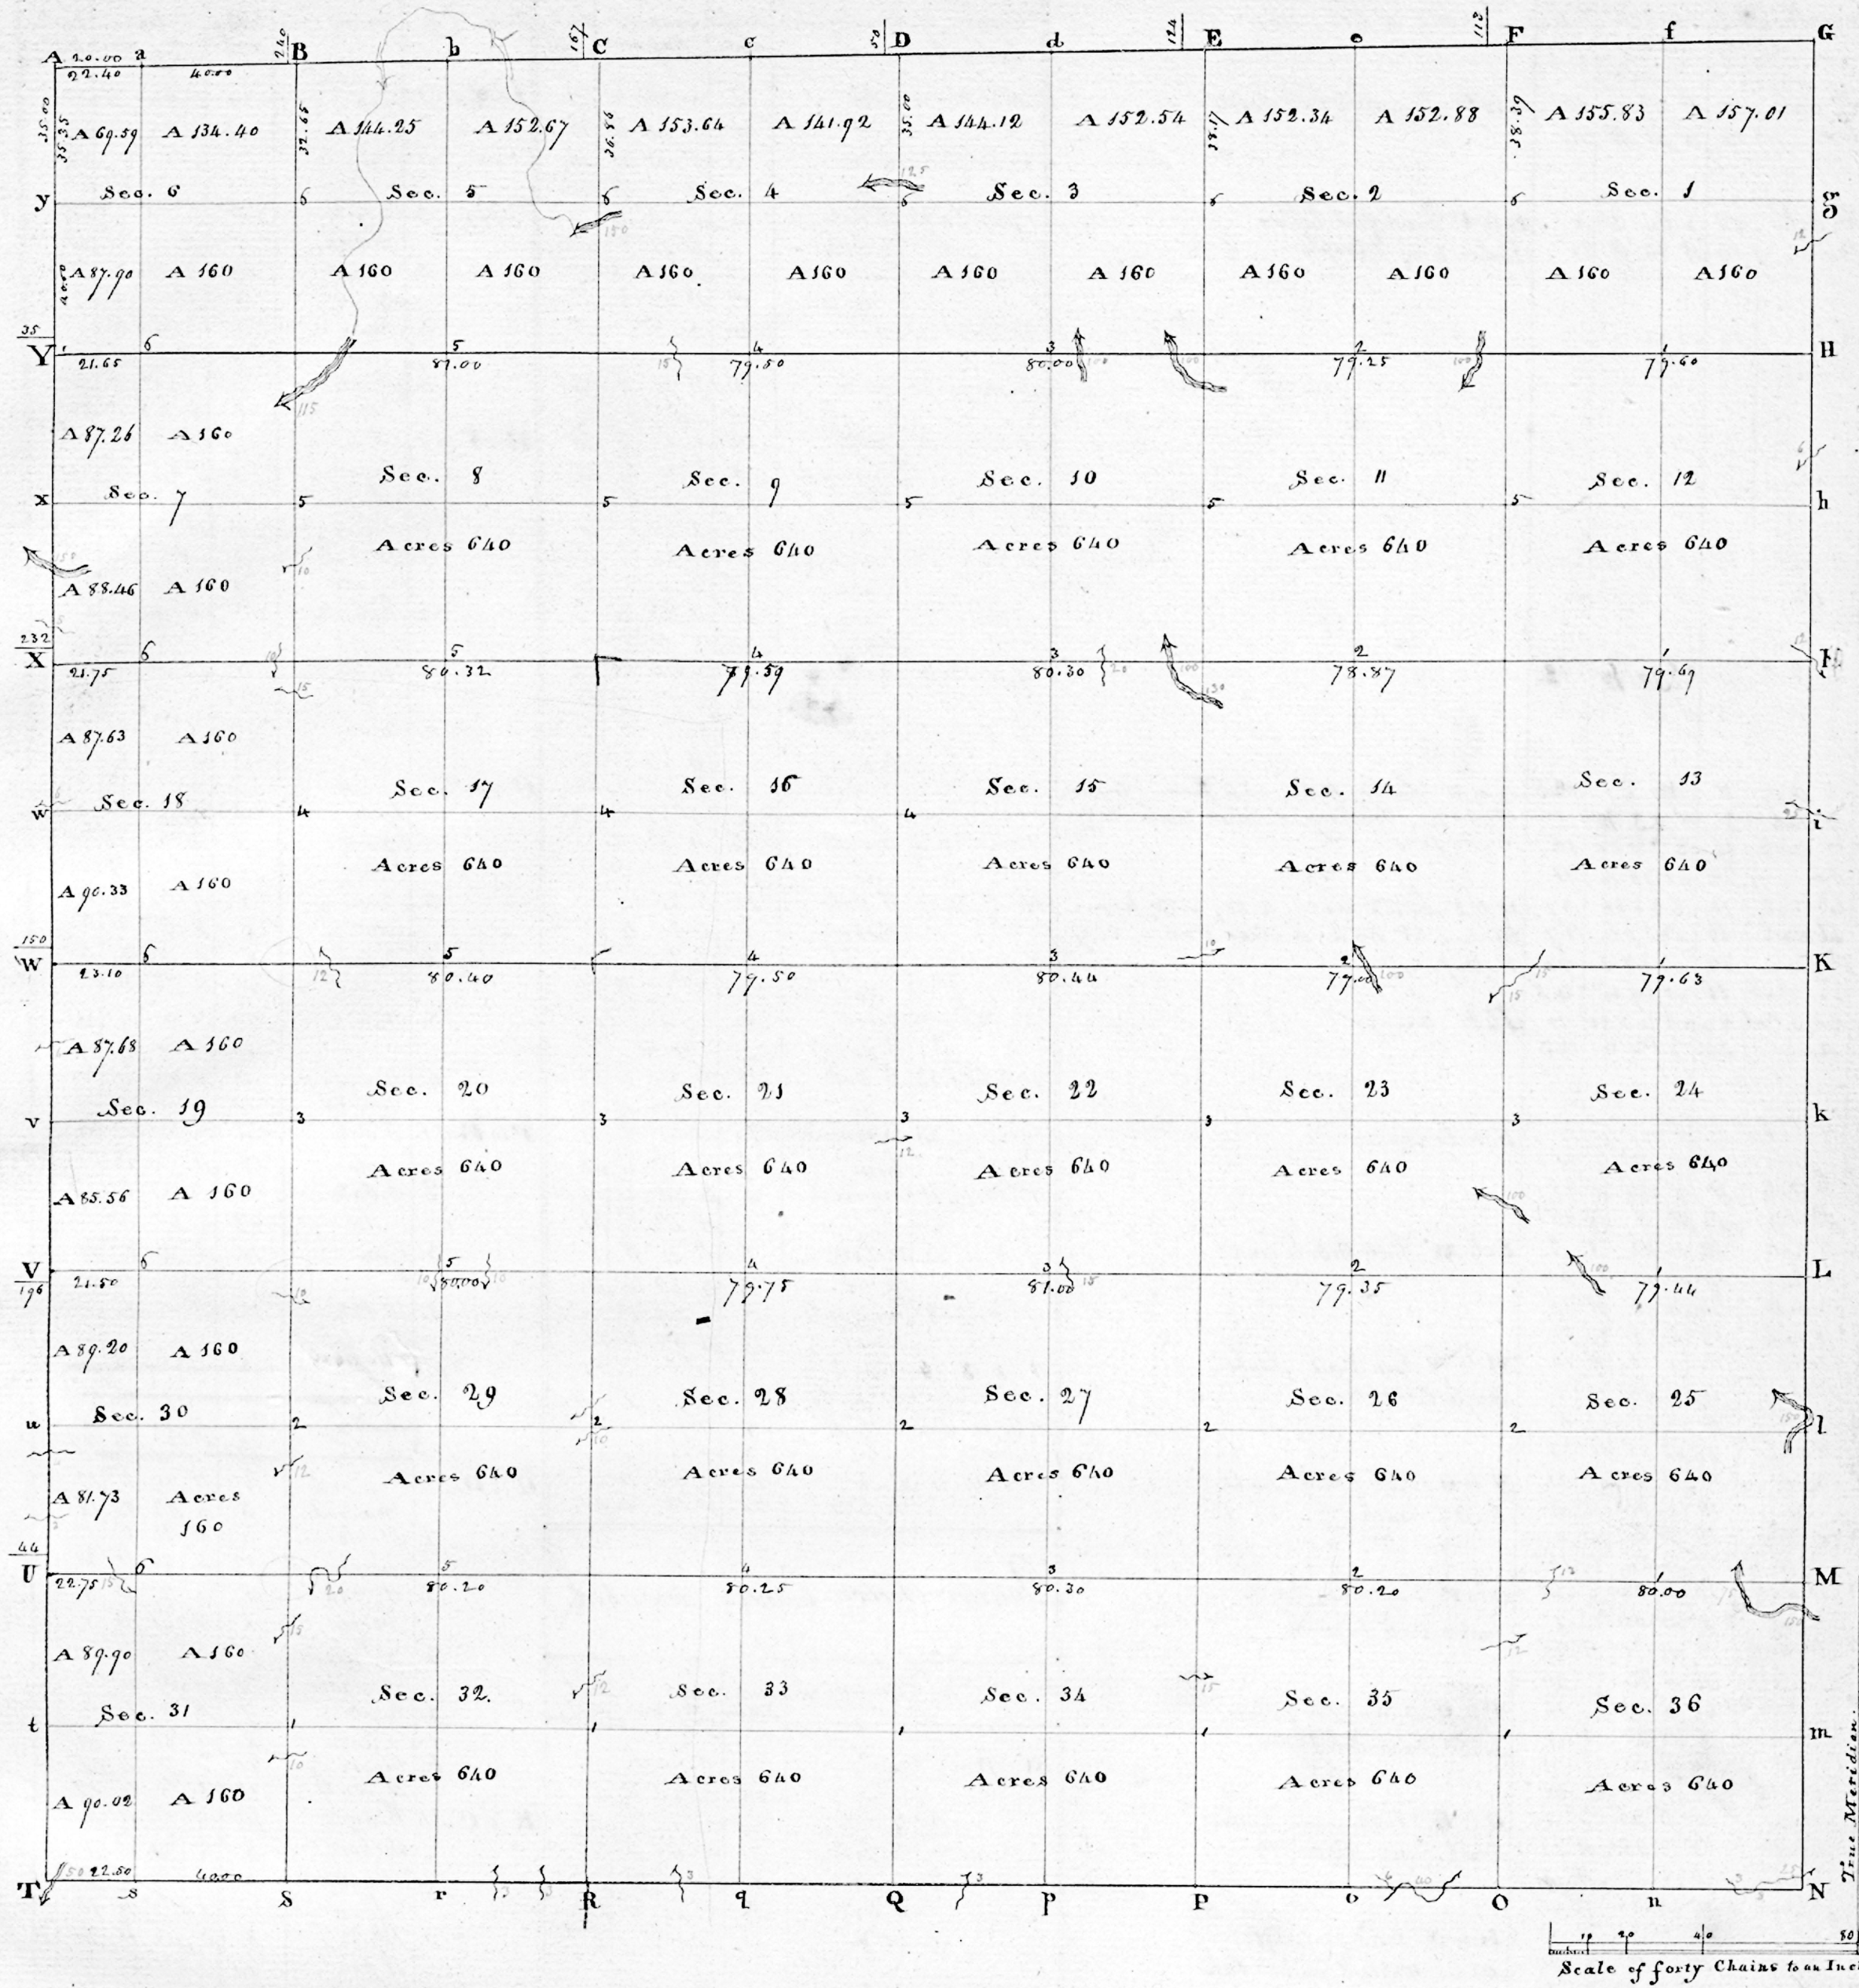

Township N° VII North of the Base Line Range N° II East of 2nd Meridian. Surveyed by Arthur Henrie 1845

Description of the Soil on the interior Sectional lines.

Between Sections	Quality, &c.	Between Sections	Quality, &c.	Between Sections	Quality, &c.
33 & 34	Land Silty Thin Soil - Timber Chestnut, Oak & Hickory	33 & 34	Land Silty Thin Soil - Timber Chestnut, Oak & Hickory	31 & 32	Land Silty Thin Soil - Timber Chestnut, Oak & Hickory
25 & 26	ditto	27 & 28	ditto	29 & 30	ditto
24 & 25	ditto	27 & 28	ditto	29 & 30	ditto
23 & 24	ditto	27 & 28	ditto	29 & 30	ditto
13 & 14	ditto	21 & 22	ditto	19 & 20	ditto
12 & 13	ditto	15 & 16	ditto	17 & 18	ditto
11 & 12	ditto	10 & 11	ditto	8 & 9	ditto
1 & 12	ditto	9 & 10	ditto	7 & 8	ditto
1 & 2	ditto	3 & 10	ditto	5 & 8	ditto
31 & 32	ditto	3 & 4	ditto	5 & 6	ditto
20 & 21	ditto	32 & 33	ditto	6 & 7	ditto
26 & 27	ditto	23 & 24	ditto	7 & 18	ditto
23 & 26	ditto	28 & 29	ditto	18 & 19	ditto
22 & 23	ditto	21 & 28	ditto	19 & 30	ditto
14 & 15	ditto	20 & 21	ditto	30 & 31	ditto
11 & 14	ditto	16 & 17	ditto		
10 & 11	ditto	9 & 16	ditto		
2 & 11	ditto	8 & 9	ditto		
2 & 3	ditto	4 & 9	ditto		
		4 & 5	ditto		